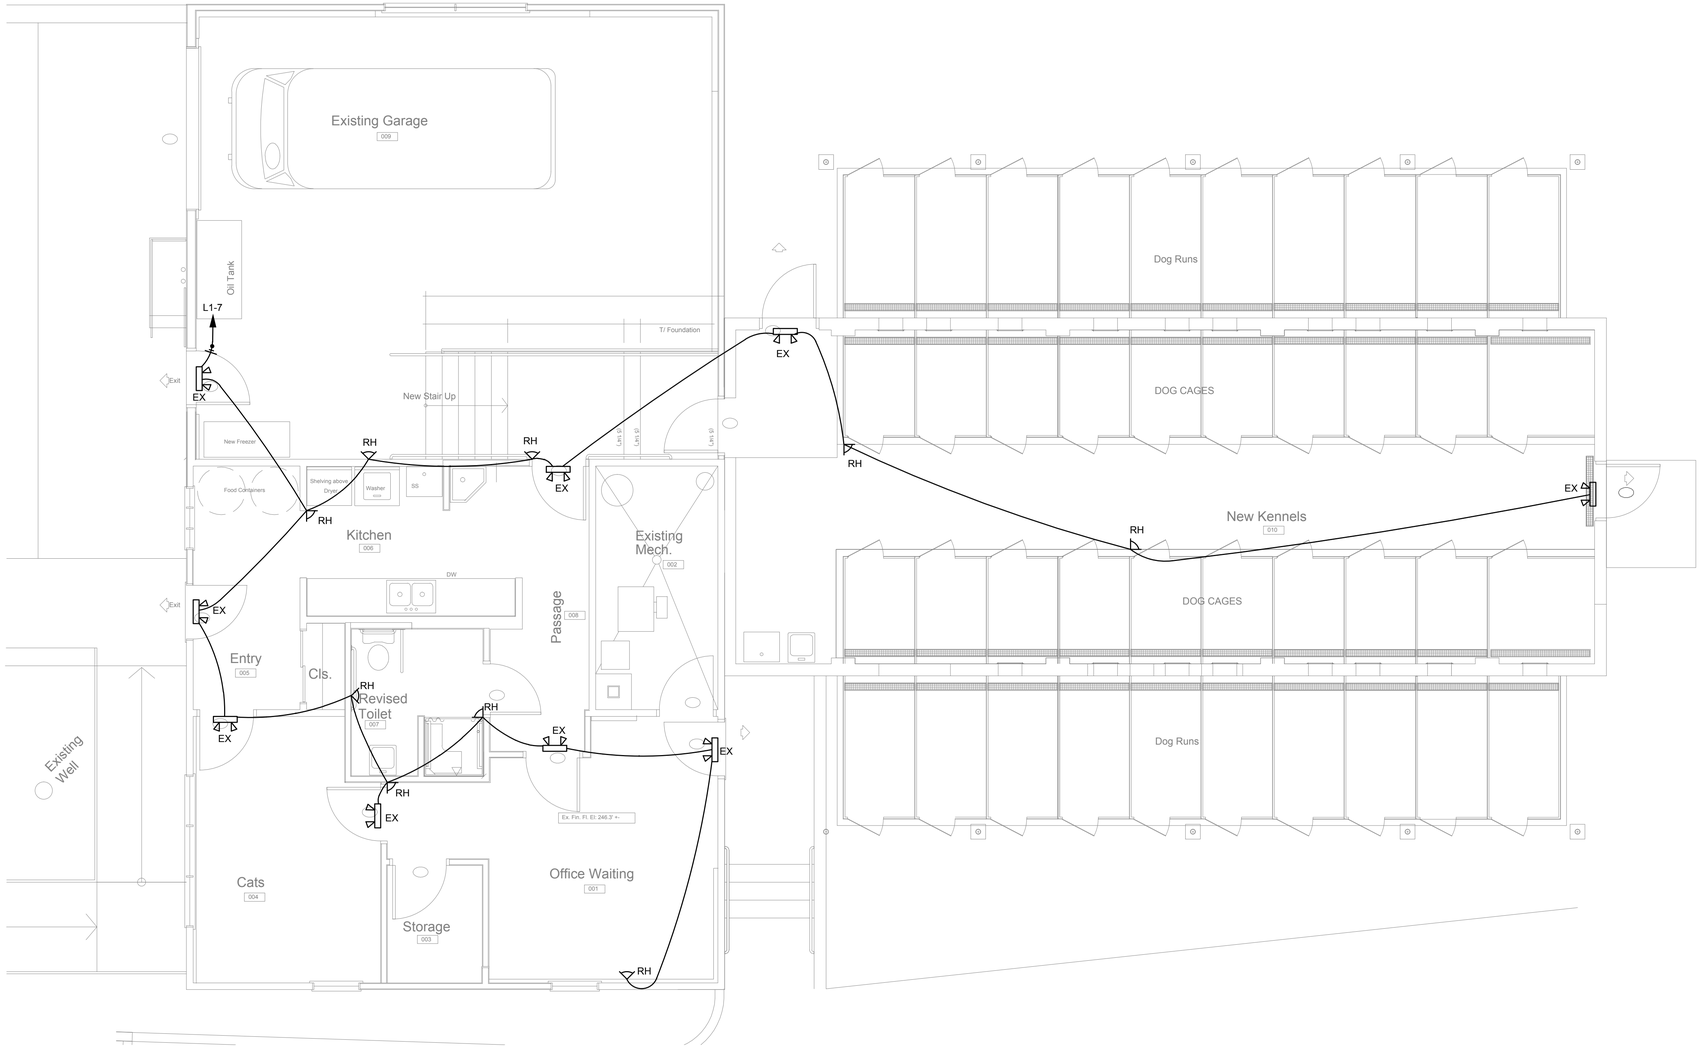


## LUMINAIRE SCHEDULE

| CALLOUT | SYMBOL | LAMP | DESCRIPTION | BALLAST | MOUNTING | MODEL | INPUT WATTS | VOLTS | NOTE 1 | QUANTITY |
|---|---|---|---|---|---|---|---|---|---|---|
| EX | | (1) | EXIT LIGHT | ELECTRONIC | CEILING | DUAL LITE CVT3RW3D-FAP | 5 | 120V 1P 2W | ORDER WITH SRHSW REMOTE HEAD OPTION | 9 |
| RH | | (1) | REMOTE HEAD | ELECTRONIC | CEILING | DUAL LITE EXIT LIGHT ACCESSORY | 5 | 120V 1P 2W | | 9 |


Design Learned Inc.
*Specialists in Animal Care Facility Engineering*

M/E/P Engineers
Design Learned, Inc.
116 Main Street
Norwich, Connecticut 06360
T: 860.889.7078
F: 860.204.0419

Architect
Fred Marzec & Associates, inc.
282 Franklin Street
Norwich, Connecticut 06360
T: 860.887.5870
F: 860.887. 5874

Structural and Civil Engineers
CLA Engineers
317 Main Street
Norwich, Connecticut 06360
T: 860.886.1966
F: 860.886.9165


Project Information:

# Norwich Pound

Mohegan Park
Norwich, Connecticut

Owner
City of Norwich
50 Clinton Avenue
Norwich, Connecticut 06360

Notes:

These drawings are for permit and may not be used for construction.

Specifications are required to accompany these drawings. Drawings and specifications as instruments of service are and shall remain the property of the designer. They are not to be used on other projects or extensions to this project except by agreement in writing and with appropriate compensation to the designer.

Contractor is responsible for confirming and correlating dimensions at job site; the designer will not be responsible for construction means, methods, techniques, sequences, or procedures; or for safety precautions and programs in connection with the project.

Copyright 2009 Design Learned, Inc.

| Date Issued: | Release Purpose: |
|---|---|
| 10/13/09 | Permit |
| | |
| | |
| | |
| | |
| | |
| | |
| | |

Current Phase: Construction Documents

License Number: CT 17483

Seal:

Drawn/Checked: ZTR/CSL

Scale: 1/4" = 1' - 0"

Plot Date: 10-13-2009

Sheet Title: EXIT AND EGRESS LIGHTING

Sheet Number: E2.13